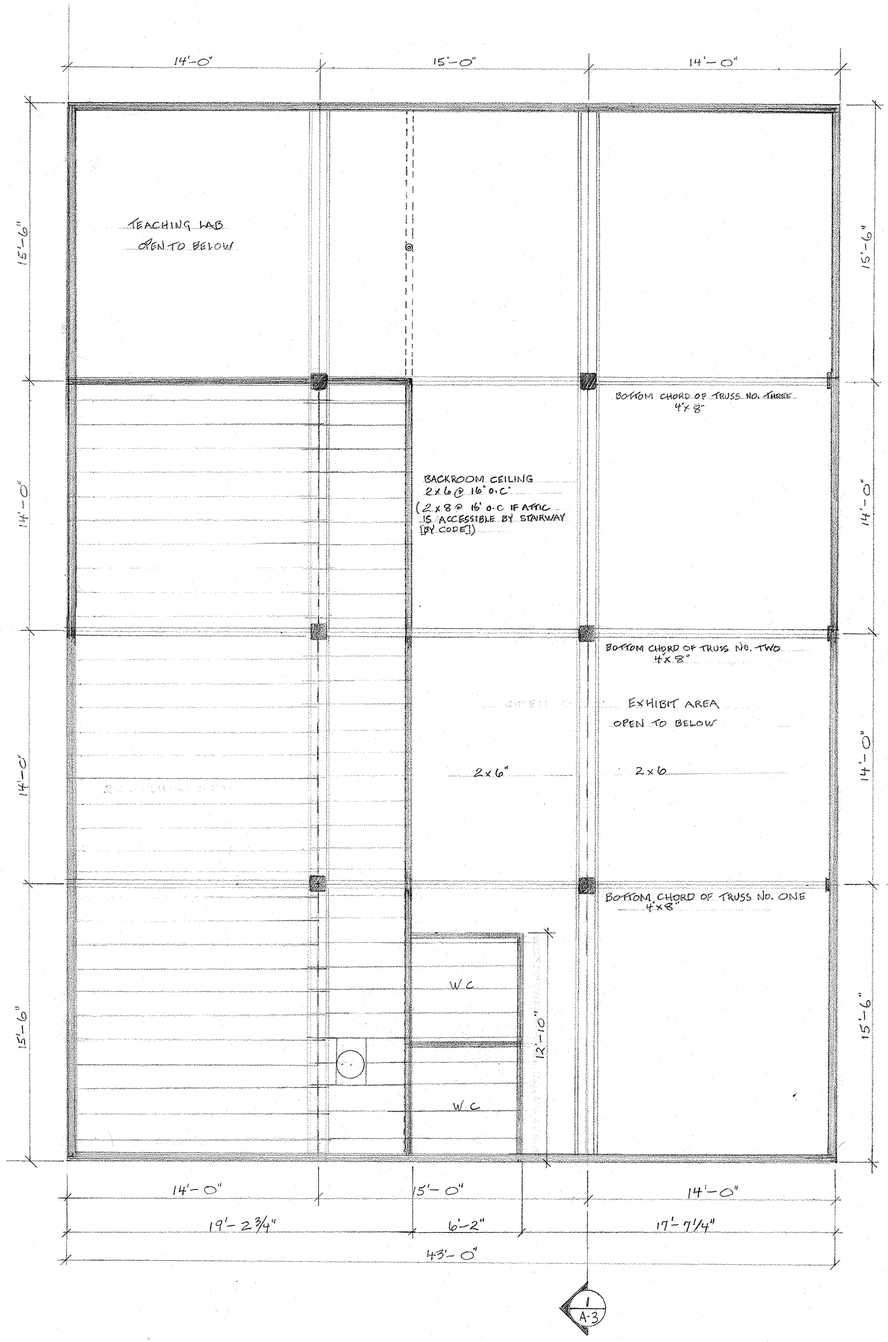

3/A-2 BACK ROOM CEILING FRAMING & REFLECTED PLAN OF BRACING STRUCTURE AT TEN-FOOT ELEVATION LEVEL
SCALE 1/4" = 1'-0"

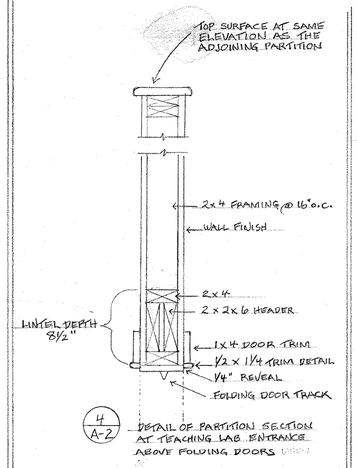

4/A-2 DETAIL OF PARTITION SECTION AT TEACHING LAB. ENTRANCE ABOVE FOLDING DOORS

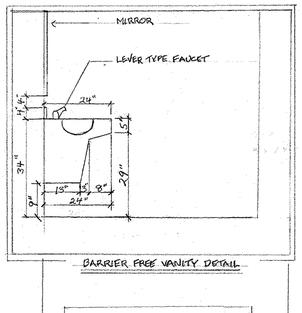

BARRIER FREE VANITY DETAIL

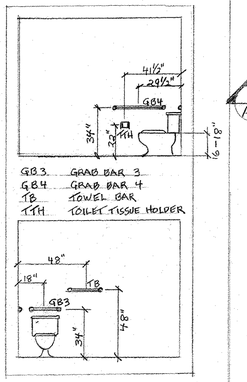

PUBLIC WASHROOM DETAILS

2/A-2 BARRIER-FREE WASHROOMS
NOT TO SCALE

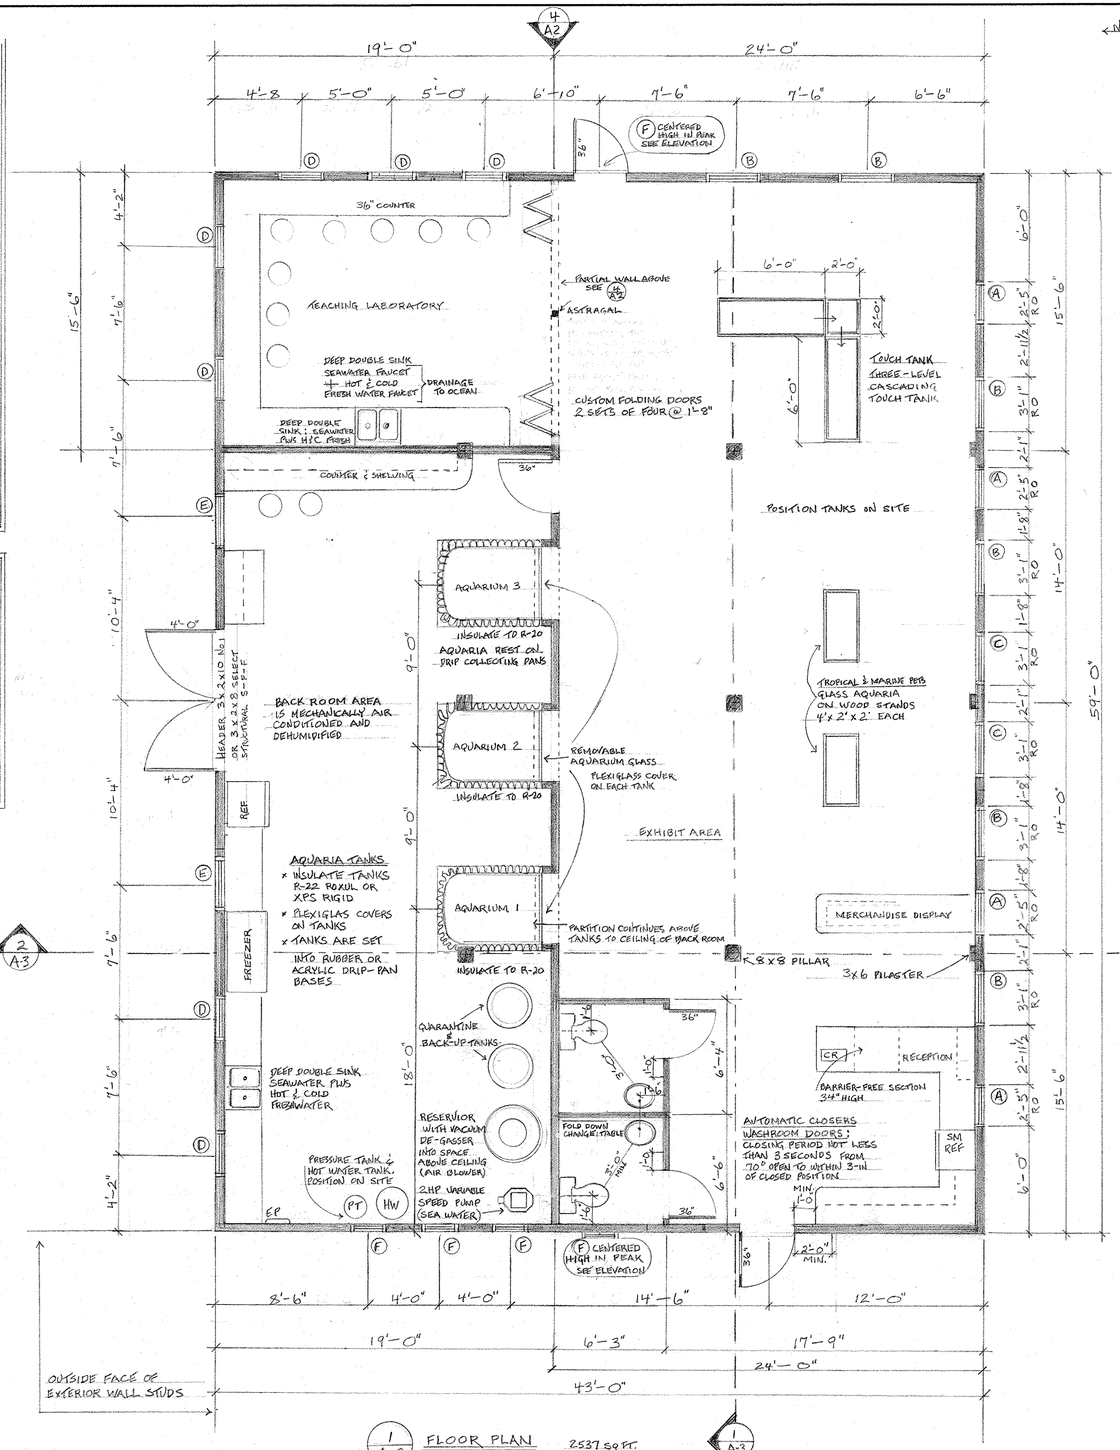

1/A-2 FLOOR PLAN 2537 SQ FT.
SCALE 1/4" = 1'-0"

NOTE: DETAILS OF CABINETRY & SHELVING AT RECEPTION & TEACHING LAB. TO BE PROVIDED AT A LATER DATE

©

CHAMPNEY'S WEST HERITAGE GROUP INC.		
PROJECT: AQUARIUM	SCALE: AS NOTED	DRAWN BY: D. Champney / Hap Wade REVISED: Aug 2013
TITLE: FLOOR PLAN & CEILING / BRACING STRUCTURE		
DATE: APRIL 2014	APPROVED BY:	DRAWING NUMBER: A-2

DUPLICATING CENTRE LTD.
709 753 1929 foopy@stecopy.nf.net
Thu May 09 09:06:15 1999